Exhibit A

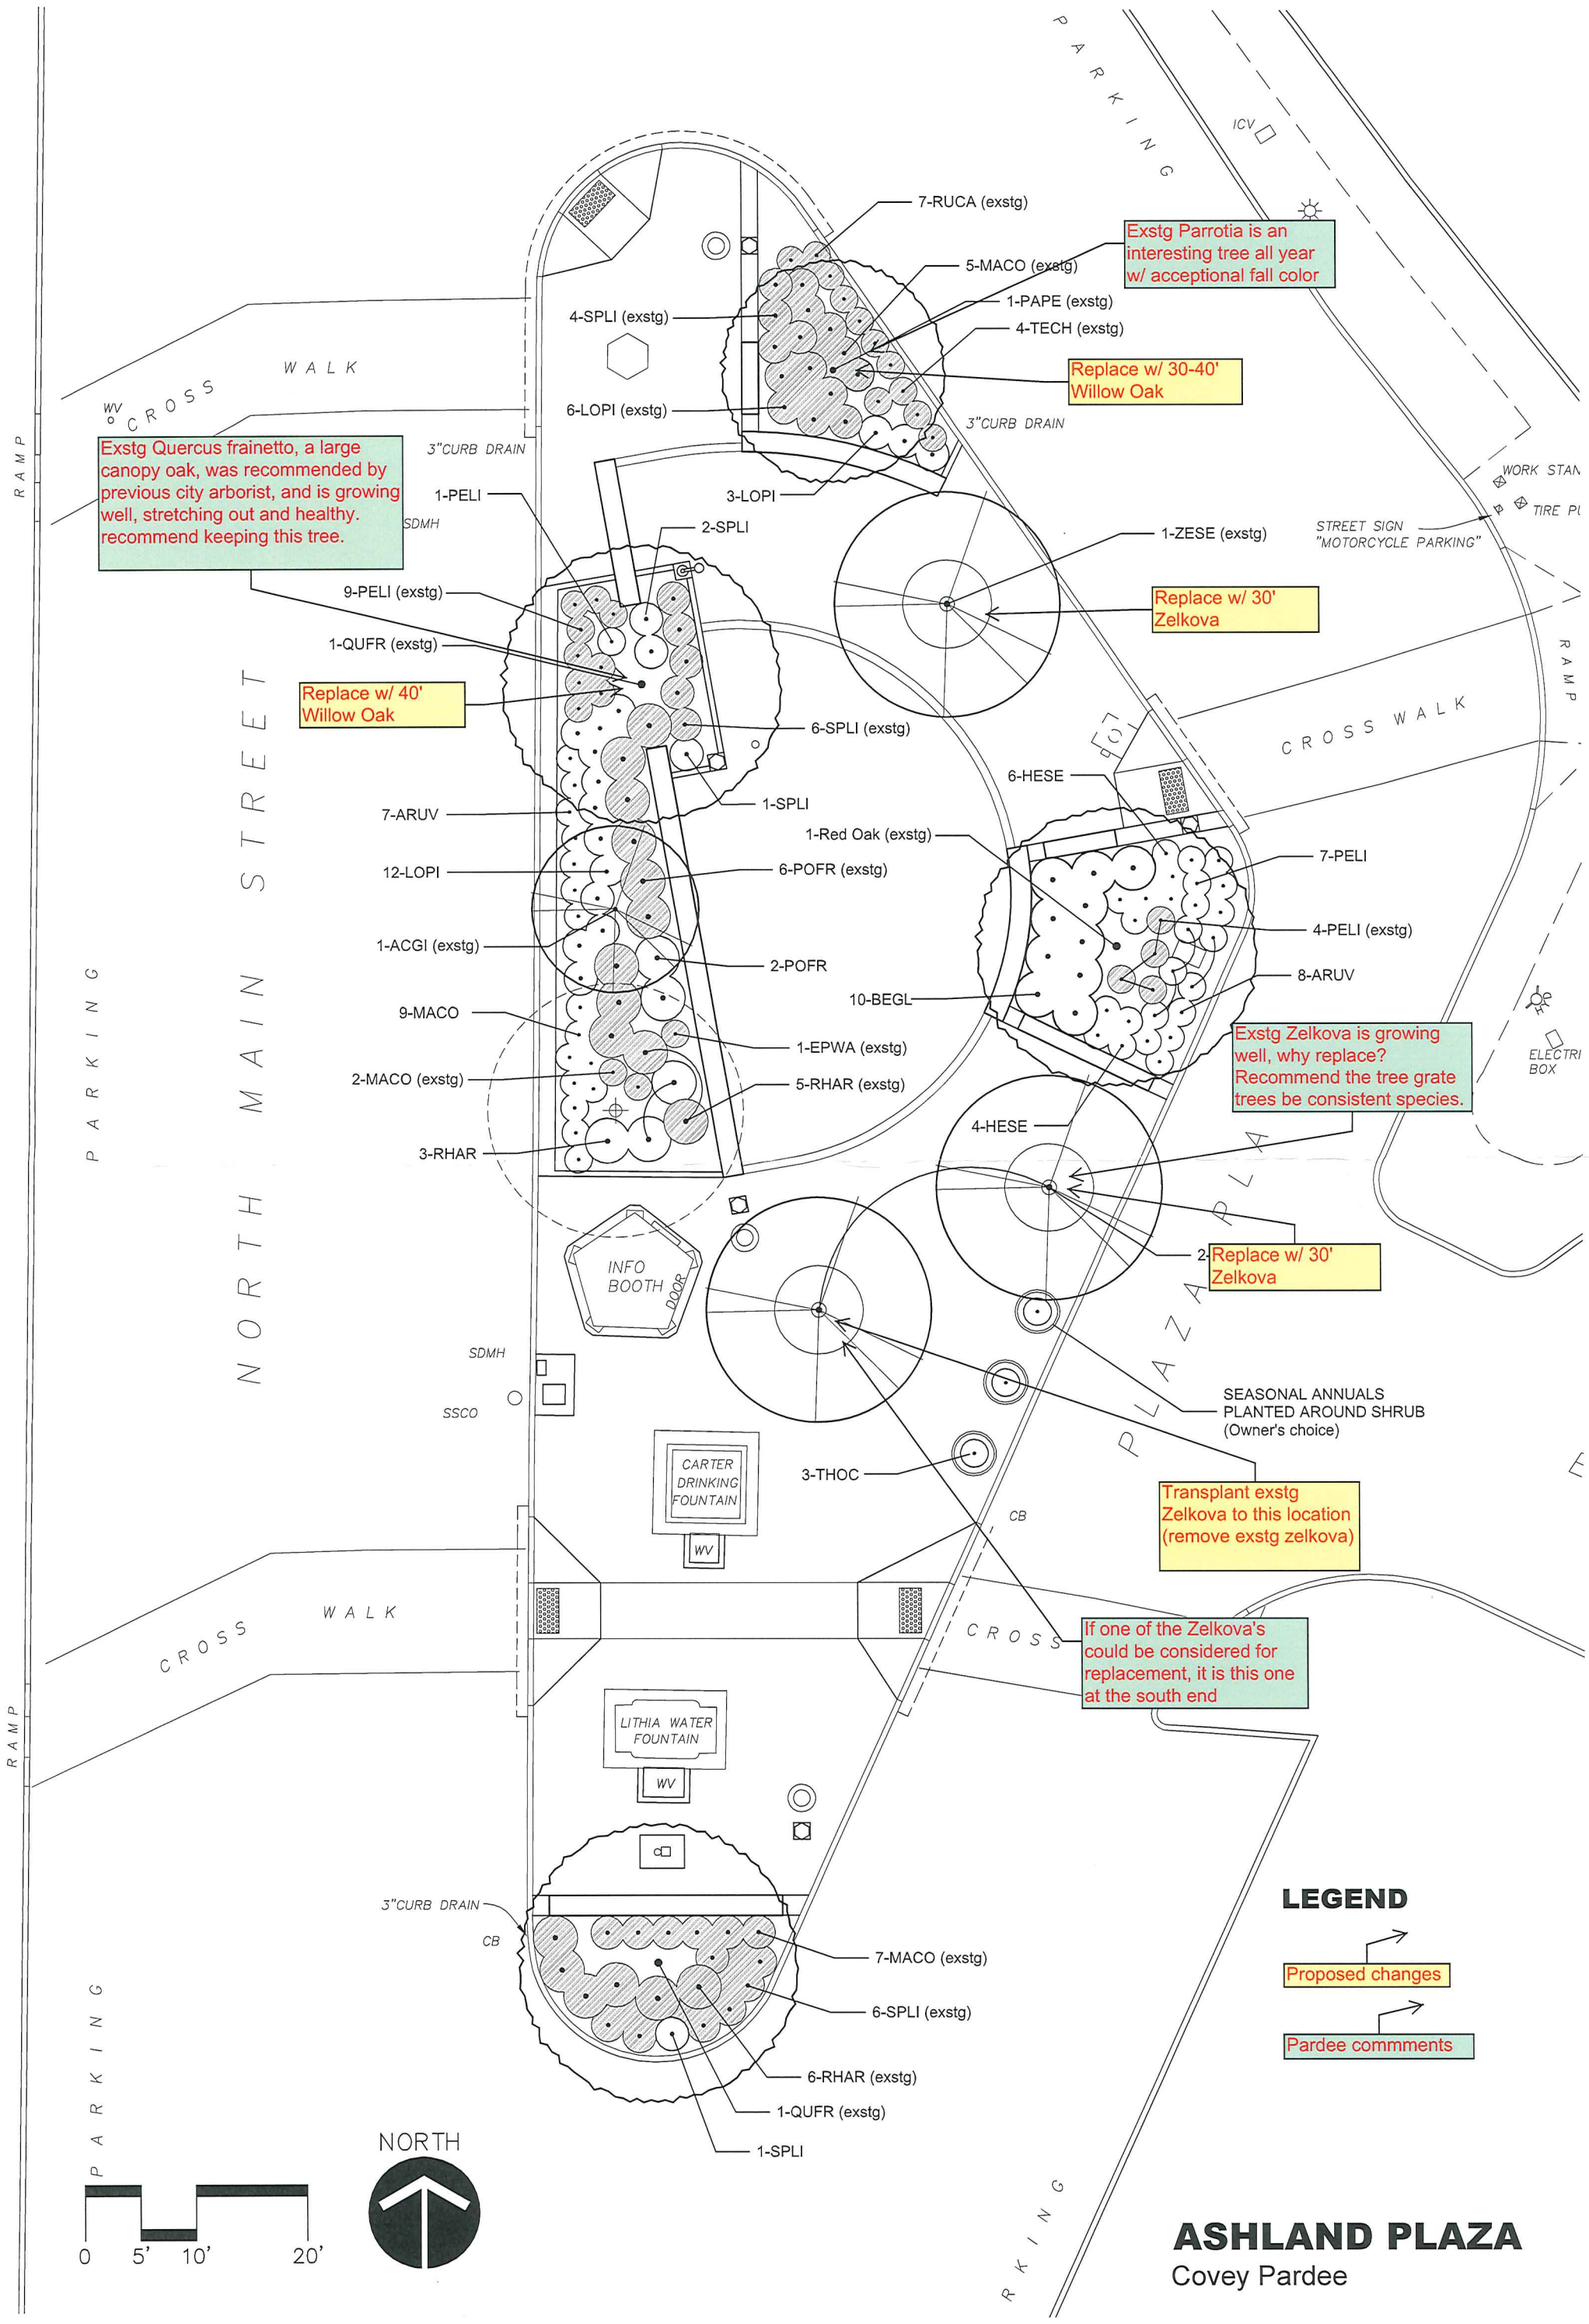
NORTH MAIN STREET
PARKING
CROSS WALK
RAMP
PLAZA DRIVE
7-RUCA (exstg)
5-MACO (exstg)
1-PAPE (exstg)
4-TECH (exstg)
4-SPLI (exstg)
6-LOPI (exstg)
3-LOPI
Exstg Parrotia is an interesting tree all year w/ acceptional fall color
Replace w/ 30-40' Willow Oak
Exstg Quercus frainetto, a large canopy oak, was recommended by previous city arborist, and is growing well, stretching out and healthy. recommend keeping this tree.
3"CURB DRAIN
1-PELI
2-SPLI
9-PELI (exstg)
1-QUFR (exstg)
Replace w/ 40' Willow Oak
6-SPLI (exstg)
1-SPLI
7-ARUV
12-LOPI
6-POFR (exstg)
1-ACGI (exstg)
2-POFR
9-MACO
1-EPWA (exstg)
2-MACO (exstg)
5-RHAR (exstg)
3-RHAR
1-ZESE (exstg)
Replace w/ 30' Zelkova
STREET SIGN "MOTORCYCLE PARKING"
WORK STAN
TIRE PU
6-HESE
1-Red Oak (exstg)
7-PELI
4-PELI (exstg)
8-ARUV
10-BEGL
Exstg Zelkova is growing well, why replace? Recommend the tree grate trees be consistent species.
ELECTRI BOX
4-HESE
2-
Replace w/ 30' Zelkova
INFO BOOTH
DOOR
SDMH
SSCO
SEASONAL ANNUALS PLANTED AROUND SHRUB (Owner's choice)
CARTER DRINKING FOUNTAIN
WV
3-THOC
CB
Transplant exstg Zelkova to this location (remove exstg zelkova)
If one of the Zelkova's could be considered for replacement, it is this one at the south end
LITHIA WATER FOUNTAIN
3"CURB DRAIN
7-MACO (exstg)
6-SPLI (exstg)
6-RHAR (exstg)
1-QUFR (exstg)
1-SPLI
LEGEND
Proposed changes
Pardee commments
NORTH
0 5' 10' 20'
ASHLAND PLAZA
Covey Pardee