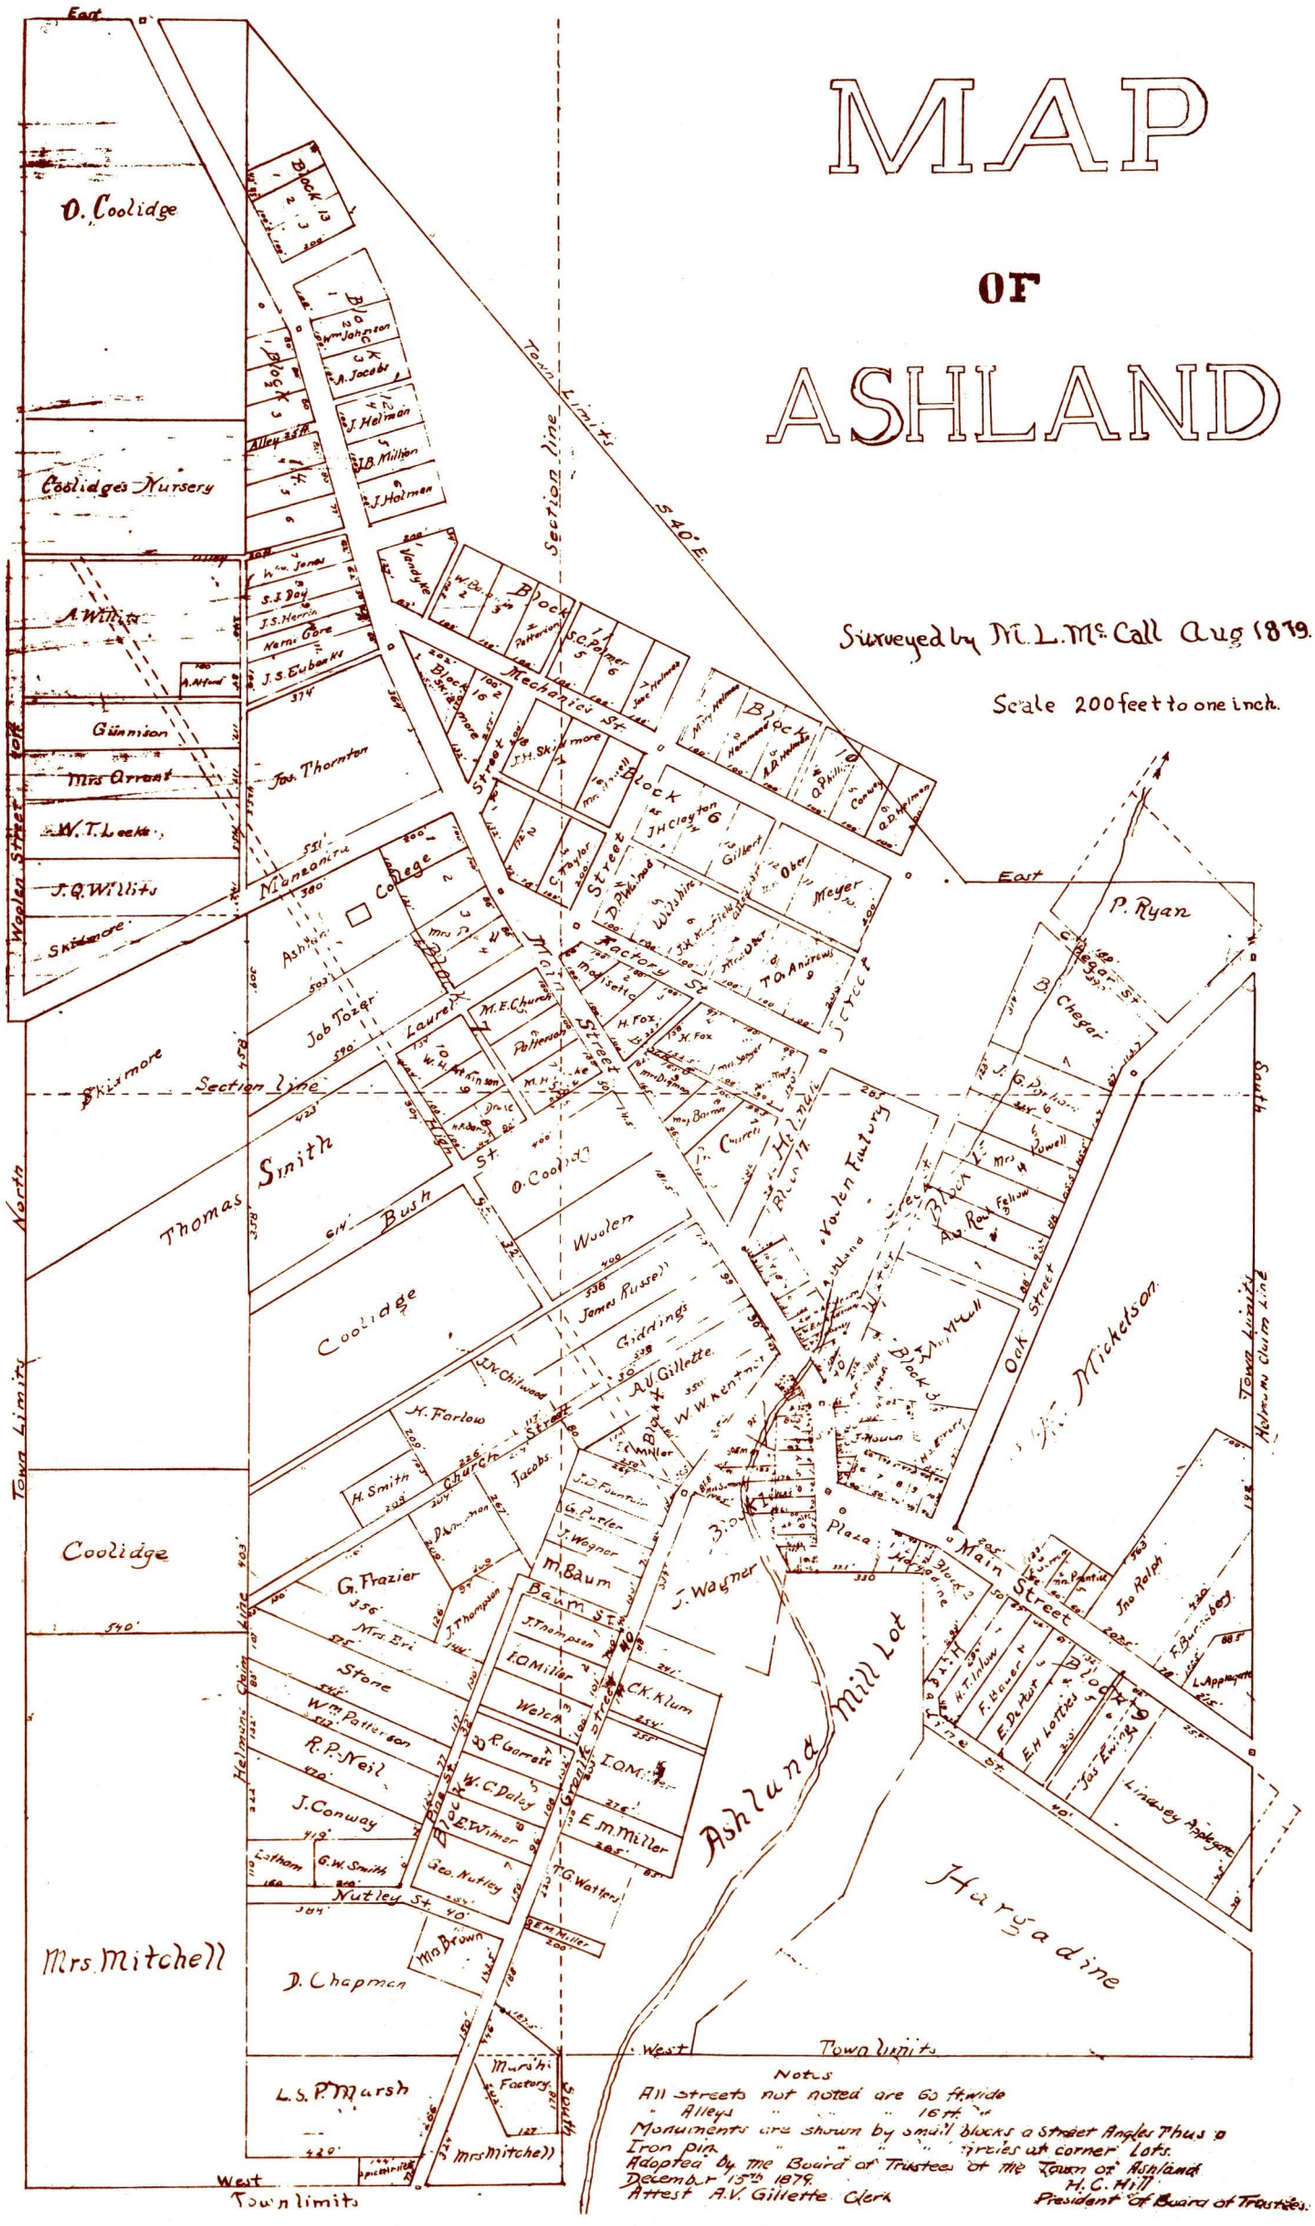
MAP
OF
ASHLAND
Surveyed by M. L. McCall Aug 1879.
Scale 200 feet to one inch.
O. Coolidge
Coolidges Nursery
A. Willits
Gunnison
Mrs Arrant
W. T. Leeks
J. Q. Willits
Skidmore
Woolen Street
Town Limits
Section line
Mechanics St.
Main Street
Factory St.
Oak Street
Mickelson
Ashland Mill Lot
Hargadine
Thomas Smith
Coolidge
Mrs. Mitchell
D. Chapman
L. S. P. Marsh
Nutley St.
Helmans Claim Line
Town limits
West
East
South
Notes
All streets not noted are 60 ft. wide
" Alleys " " " 16 ft. "
Monuments are shown by small blocks a Street Angles Thus
Iron pin " " " " circles at corner Lots.
Adopted by the Board of Trustees of the Town of Ashland
December 15th 1879.
Attest A. V. Gillette Clerk
H. C. Hill
President of Board of Trustees.